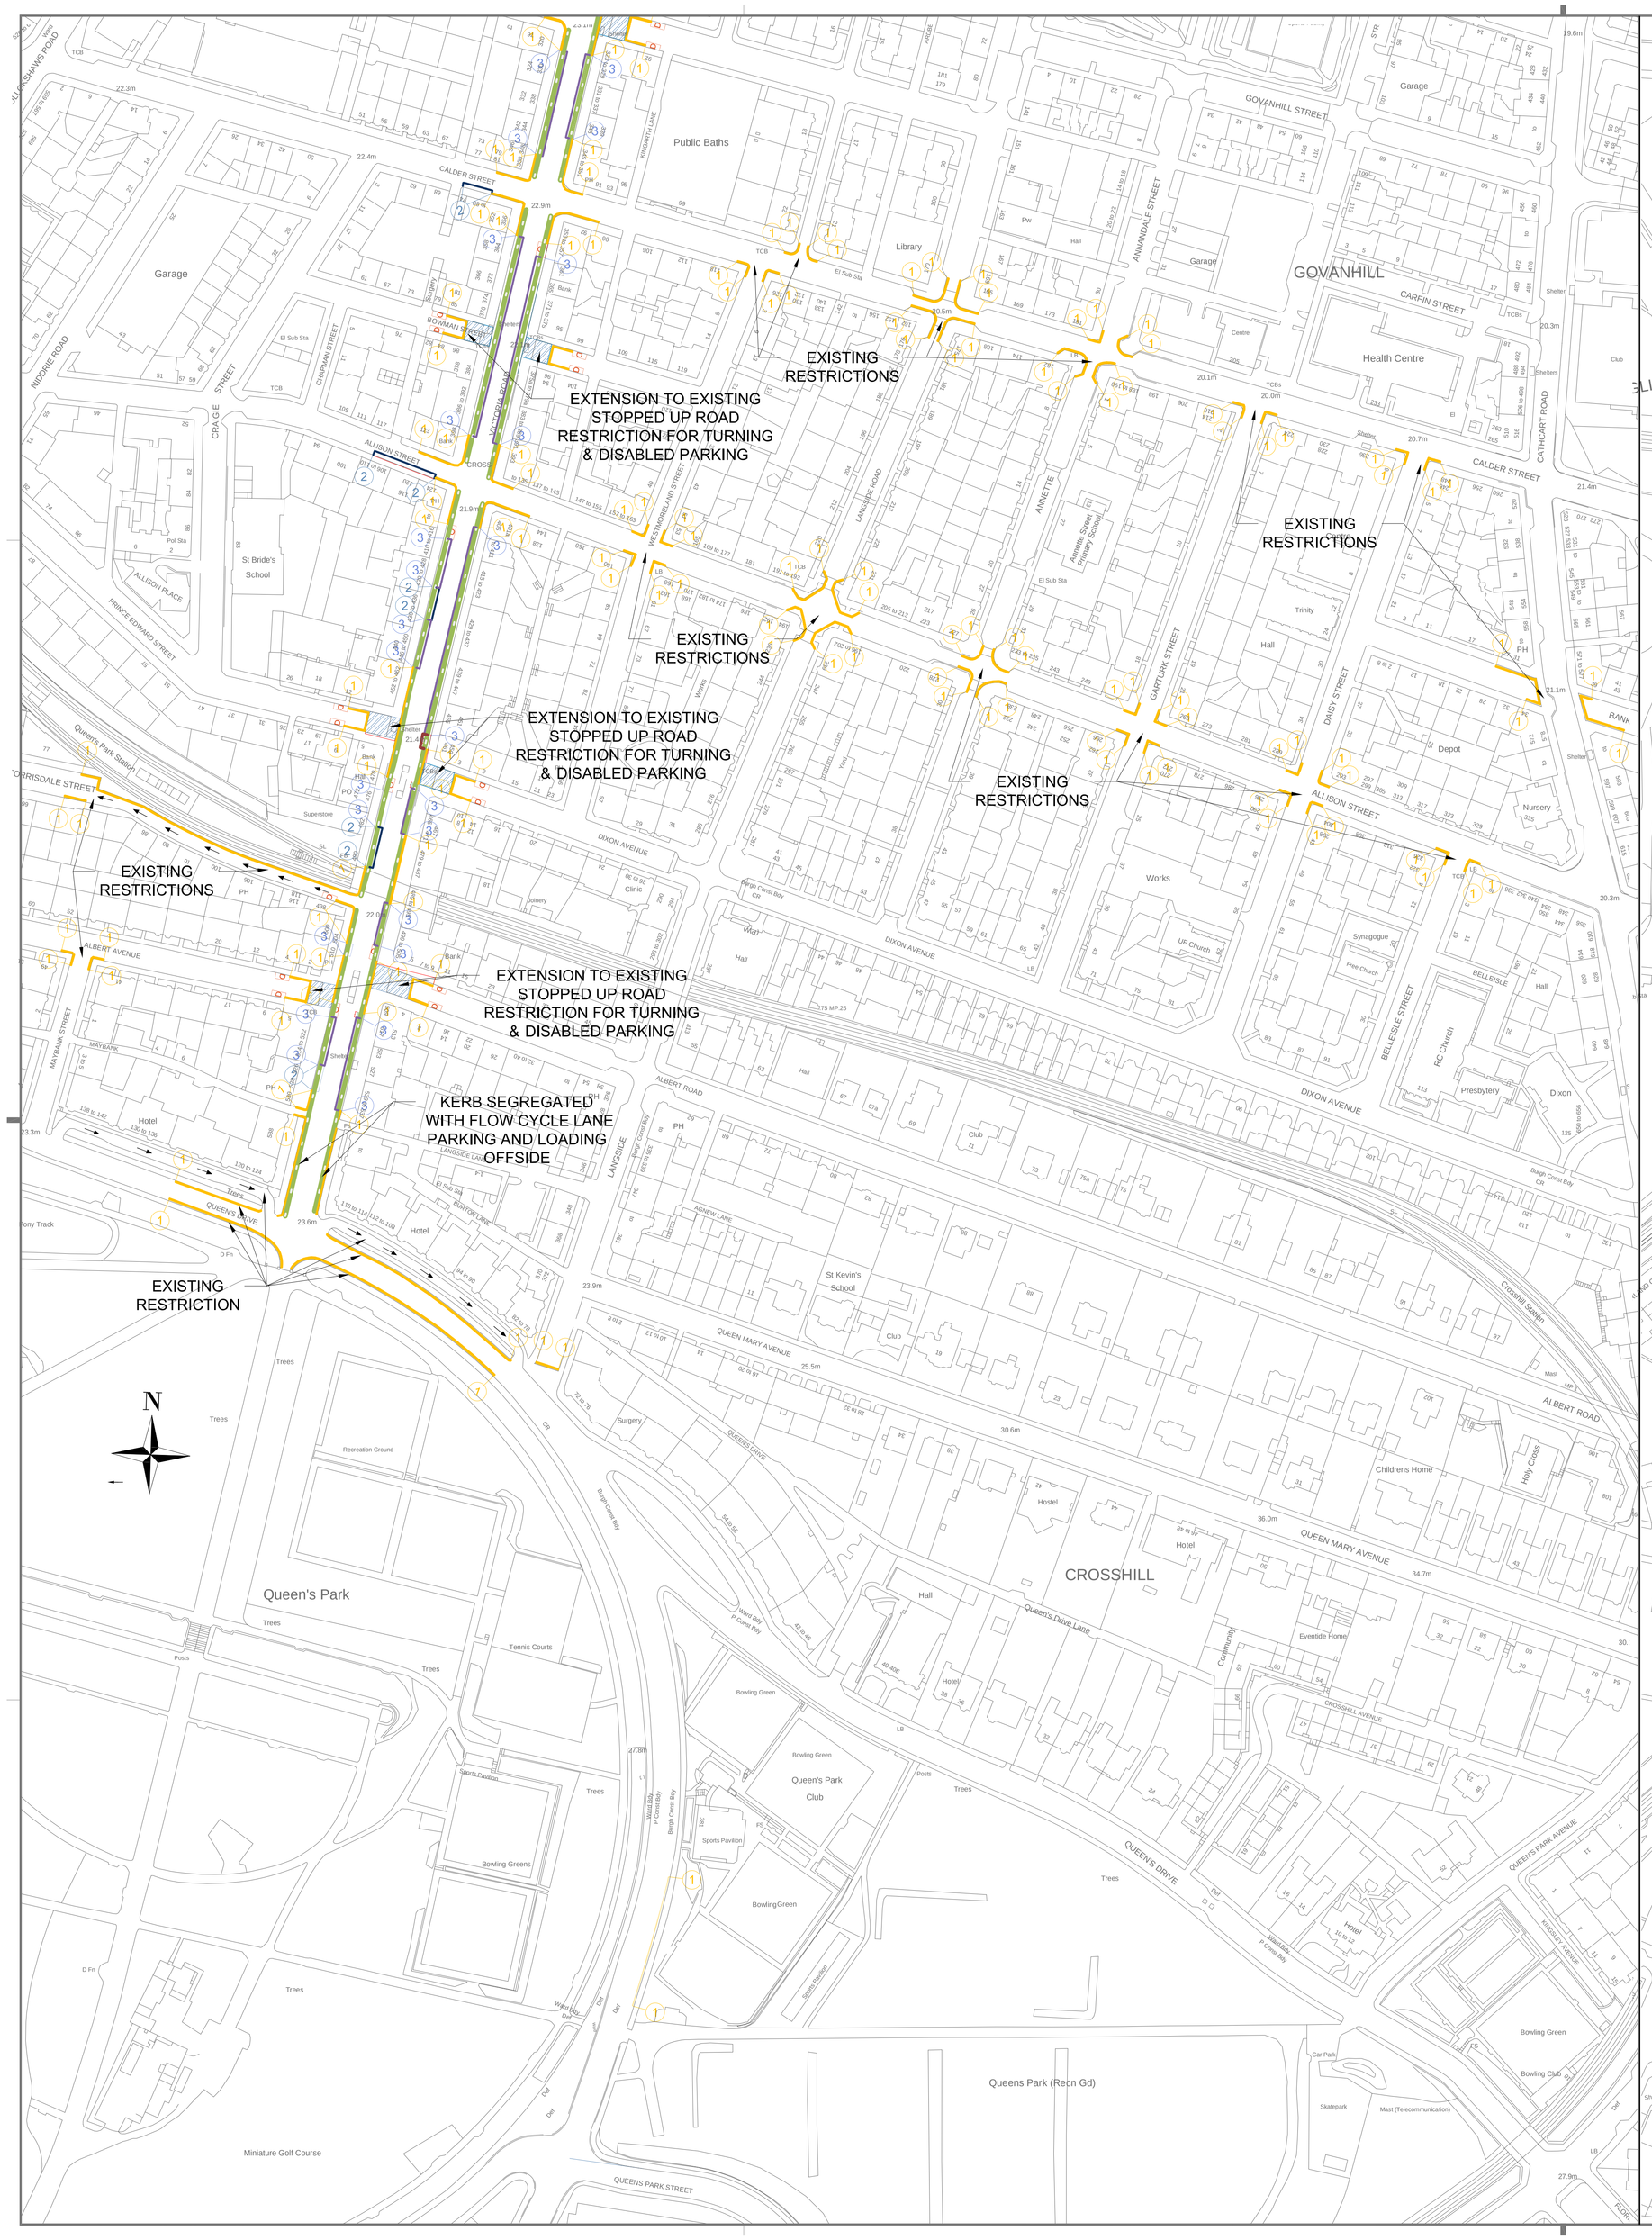

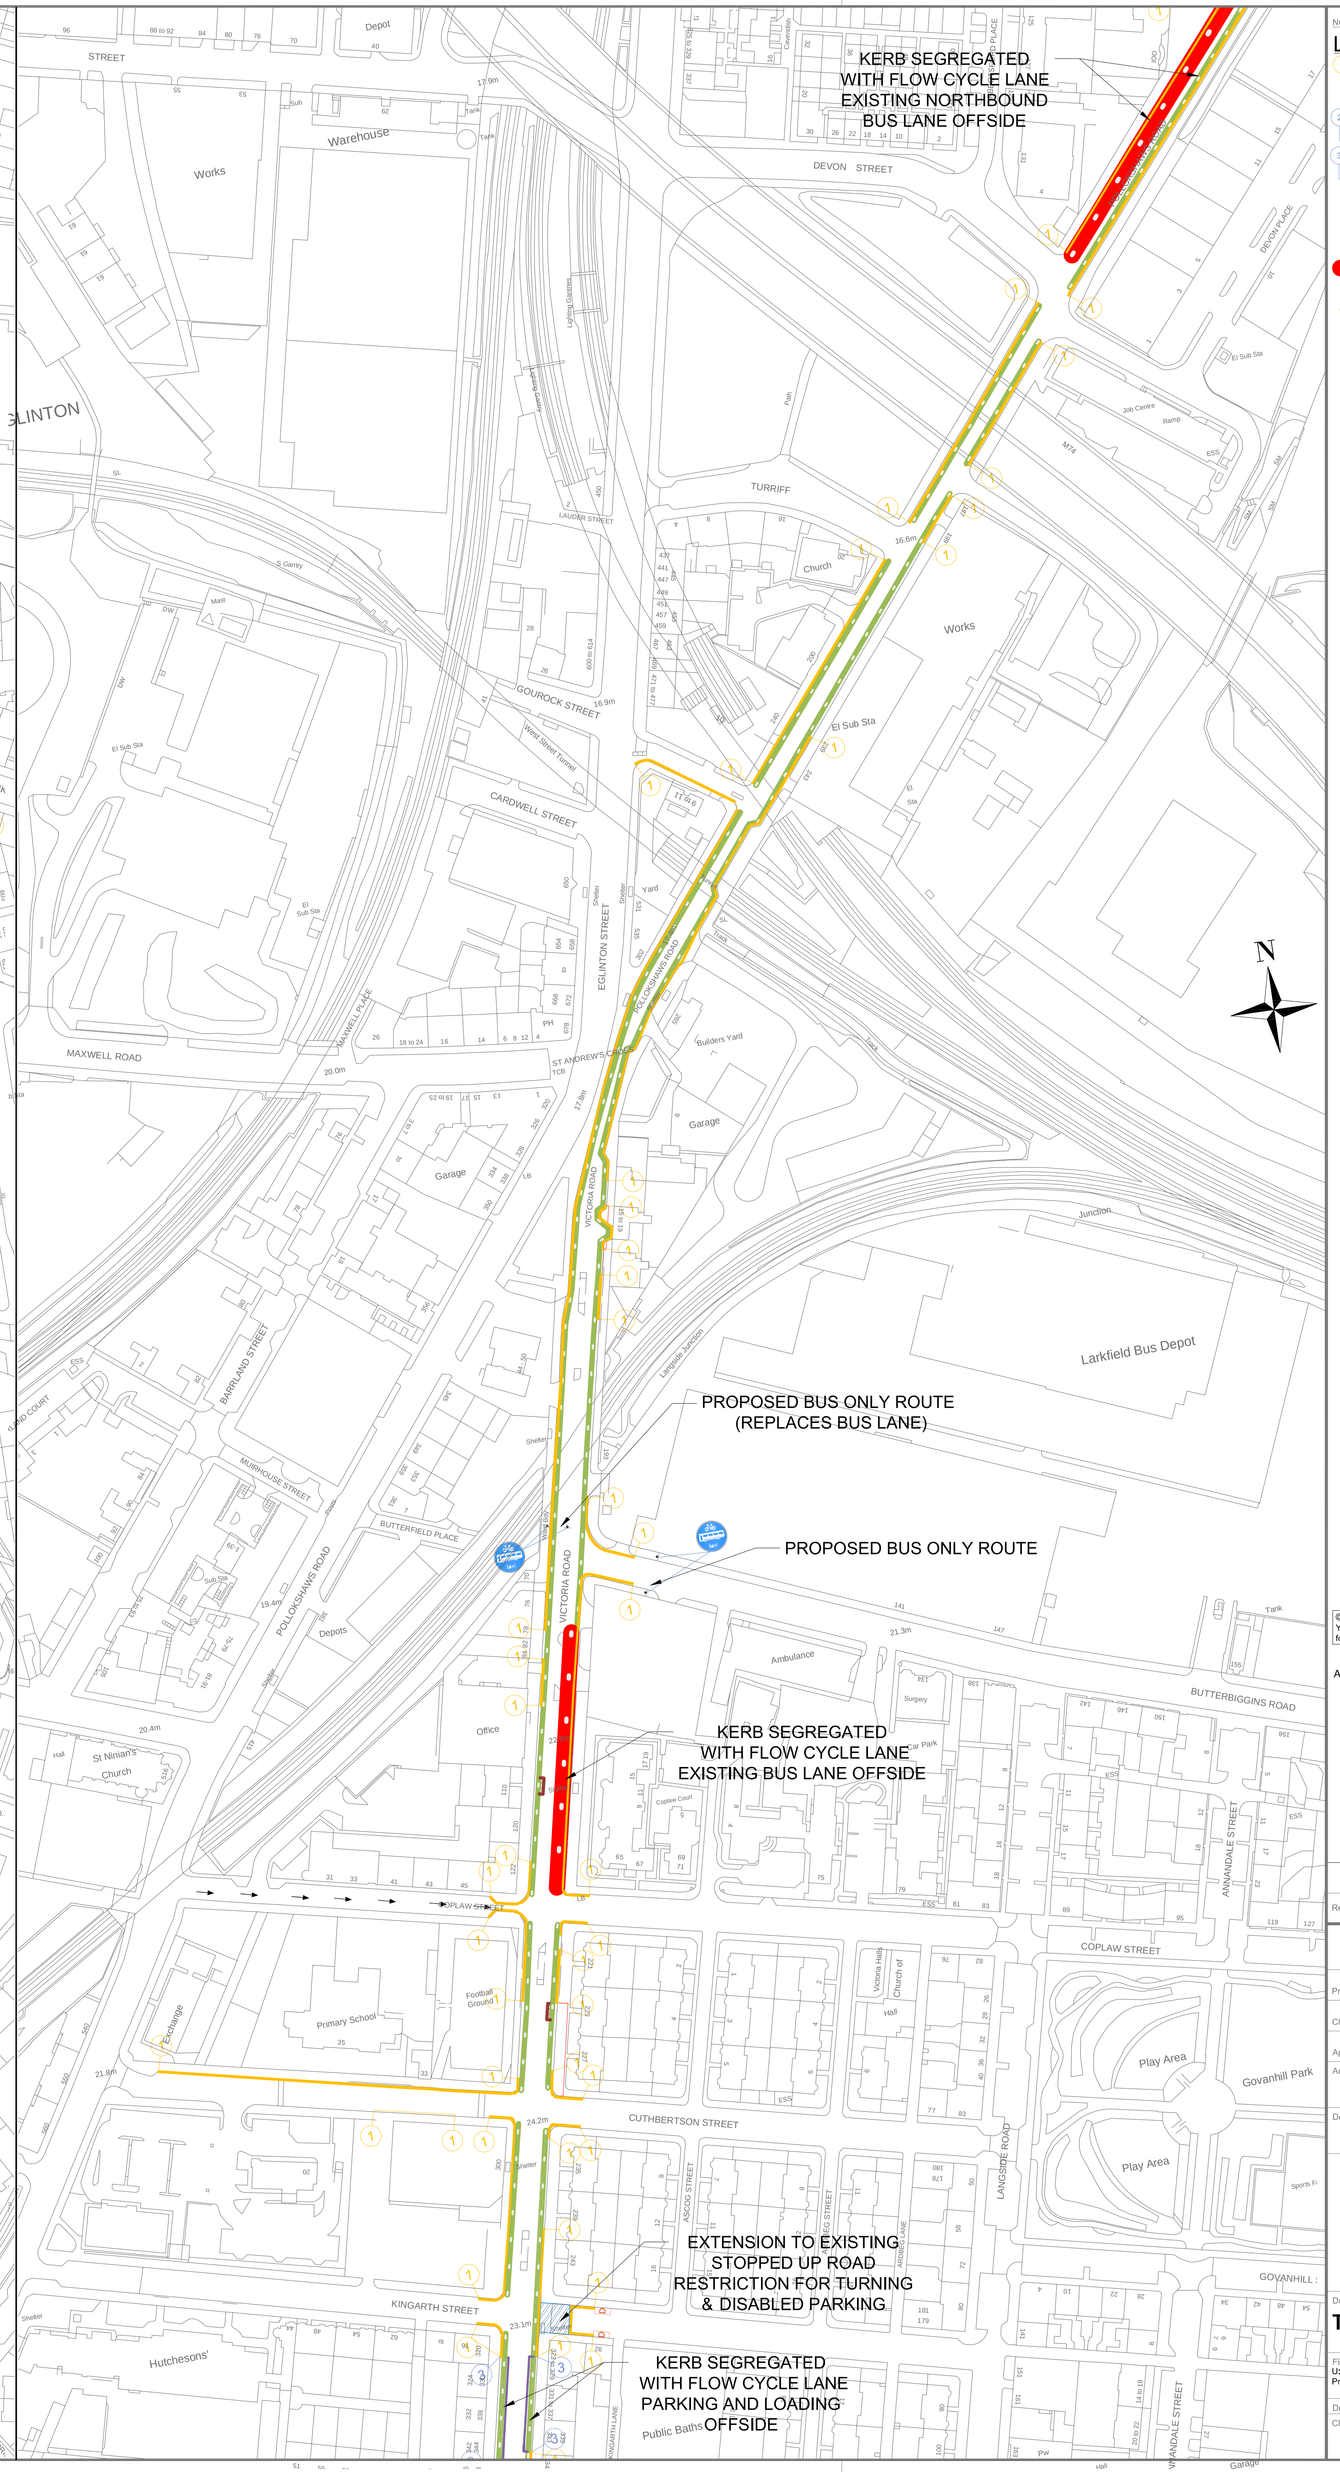

NOTES:

Legend:

- No waiting at any time, no loading or unloading at any time
- Loading Only Places during Monday to Saturday, 8am to 6pm
- Parking Places Monday to Saturday, 8am to 6pm
- Disabled Vehicles Parking Places
- Motorcycle Parking Places
- Bus, taxi, authorised vehicle and cycle lane (existing)
- Cycle Lane
- Existing One way Operation
- Prohibition of Left Turn (existing)
- Prohibition of Right Turn (existing)
- Prohibition of Entry except bus, taxi, authorised vehicle and pedal cycles
- Prohibition of Driving Except Pedal Cycles (existing)

© Crown copyright and database right 2018. OS Licence Number 100023379.
You are not permitted to copy, sub-licence or sell any of this data to third parties in any form.

Rev	Date	Revisions	Checked by	Approved by
A	April18	Amendment to order following initial consultation		

Glasgow City Council

Prepared by	: G Dewar	Date	: Dec 2017
Checked by	: S Gray	Scale	: 1:1250
Approved by	: A Brown	Software	: AutoCAD 2016

Acting Executive Director of Land and Environmental Services:
George Gillespie BEng (Hons) CEng MICE

Design Office:
Exchange House, 231 George Street, Glasgow, G1 1RX

The Glasgow City Council (South City Way) (Victoria Rd / Pollokshaws Rd) Order 201_ Sheet 1 of 2

Drawing No:
TS-5056-M-000-P-038A

File Location:
U:\PMD FILING\P-5056 South City Way\06 Drawings\01 Preliminary-Working Drawings\TS-5056-M-000-P-038-TRO.dwg

Drawing Status: Prelim | Tender | Contract | Record

Client:

Original Drawing Size: 1189*841 (A0)