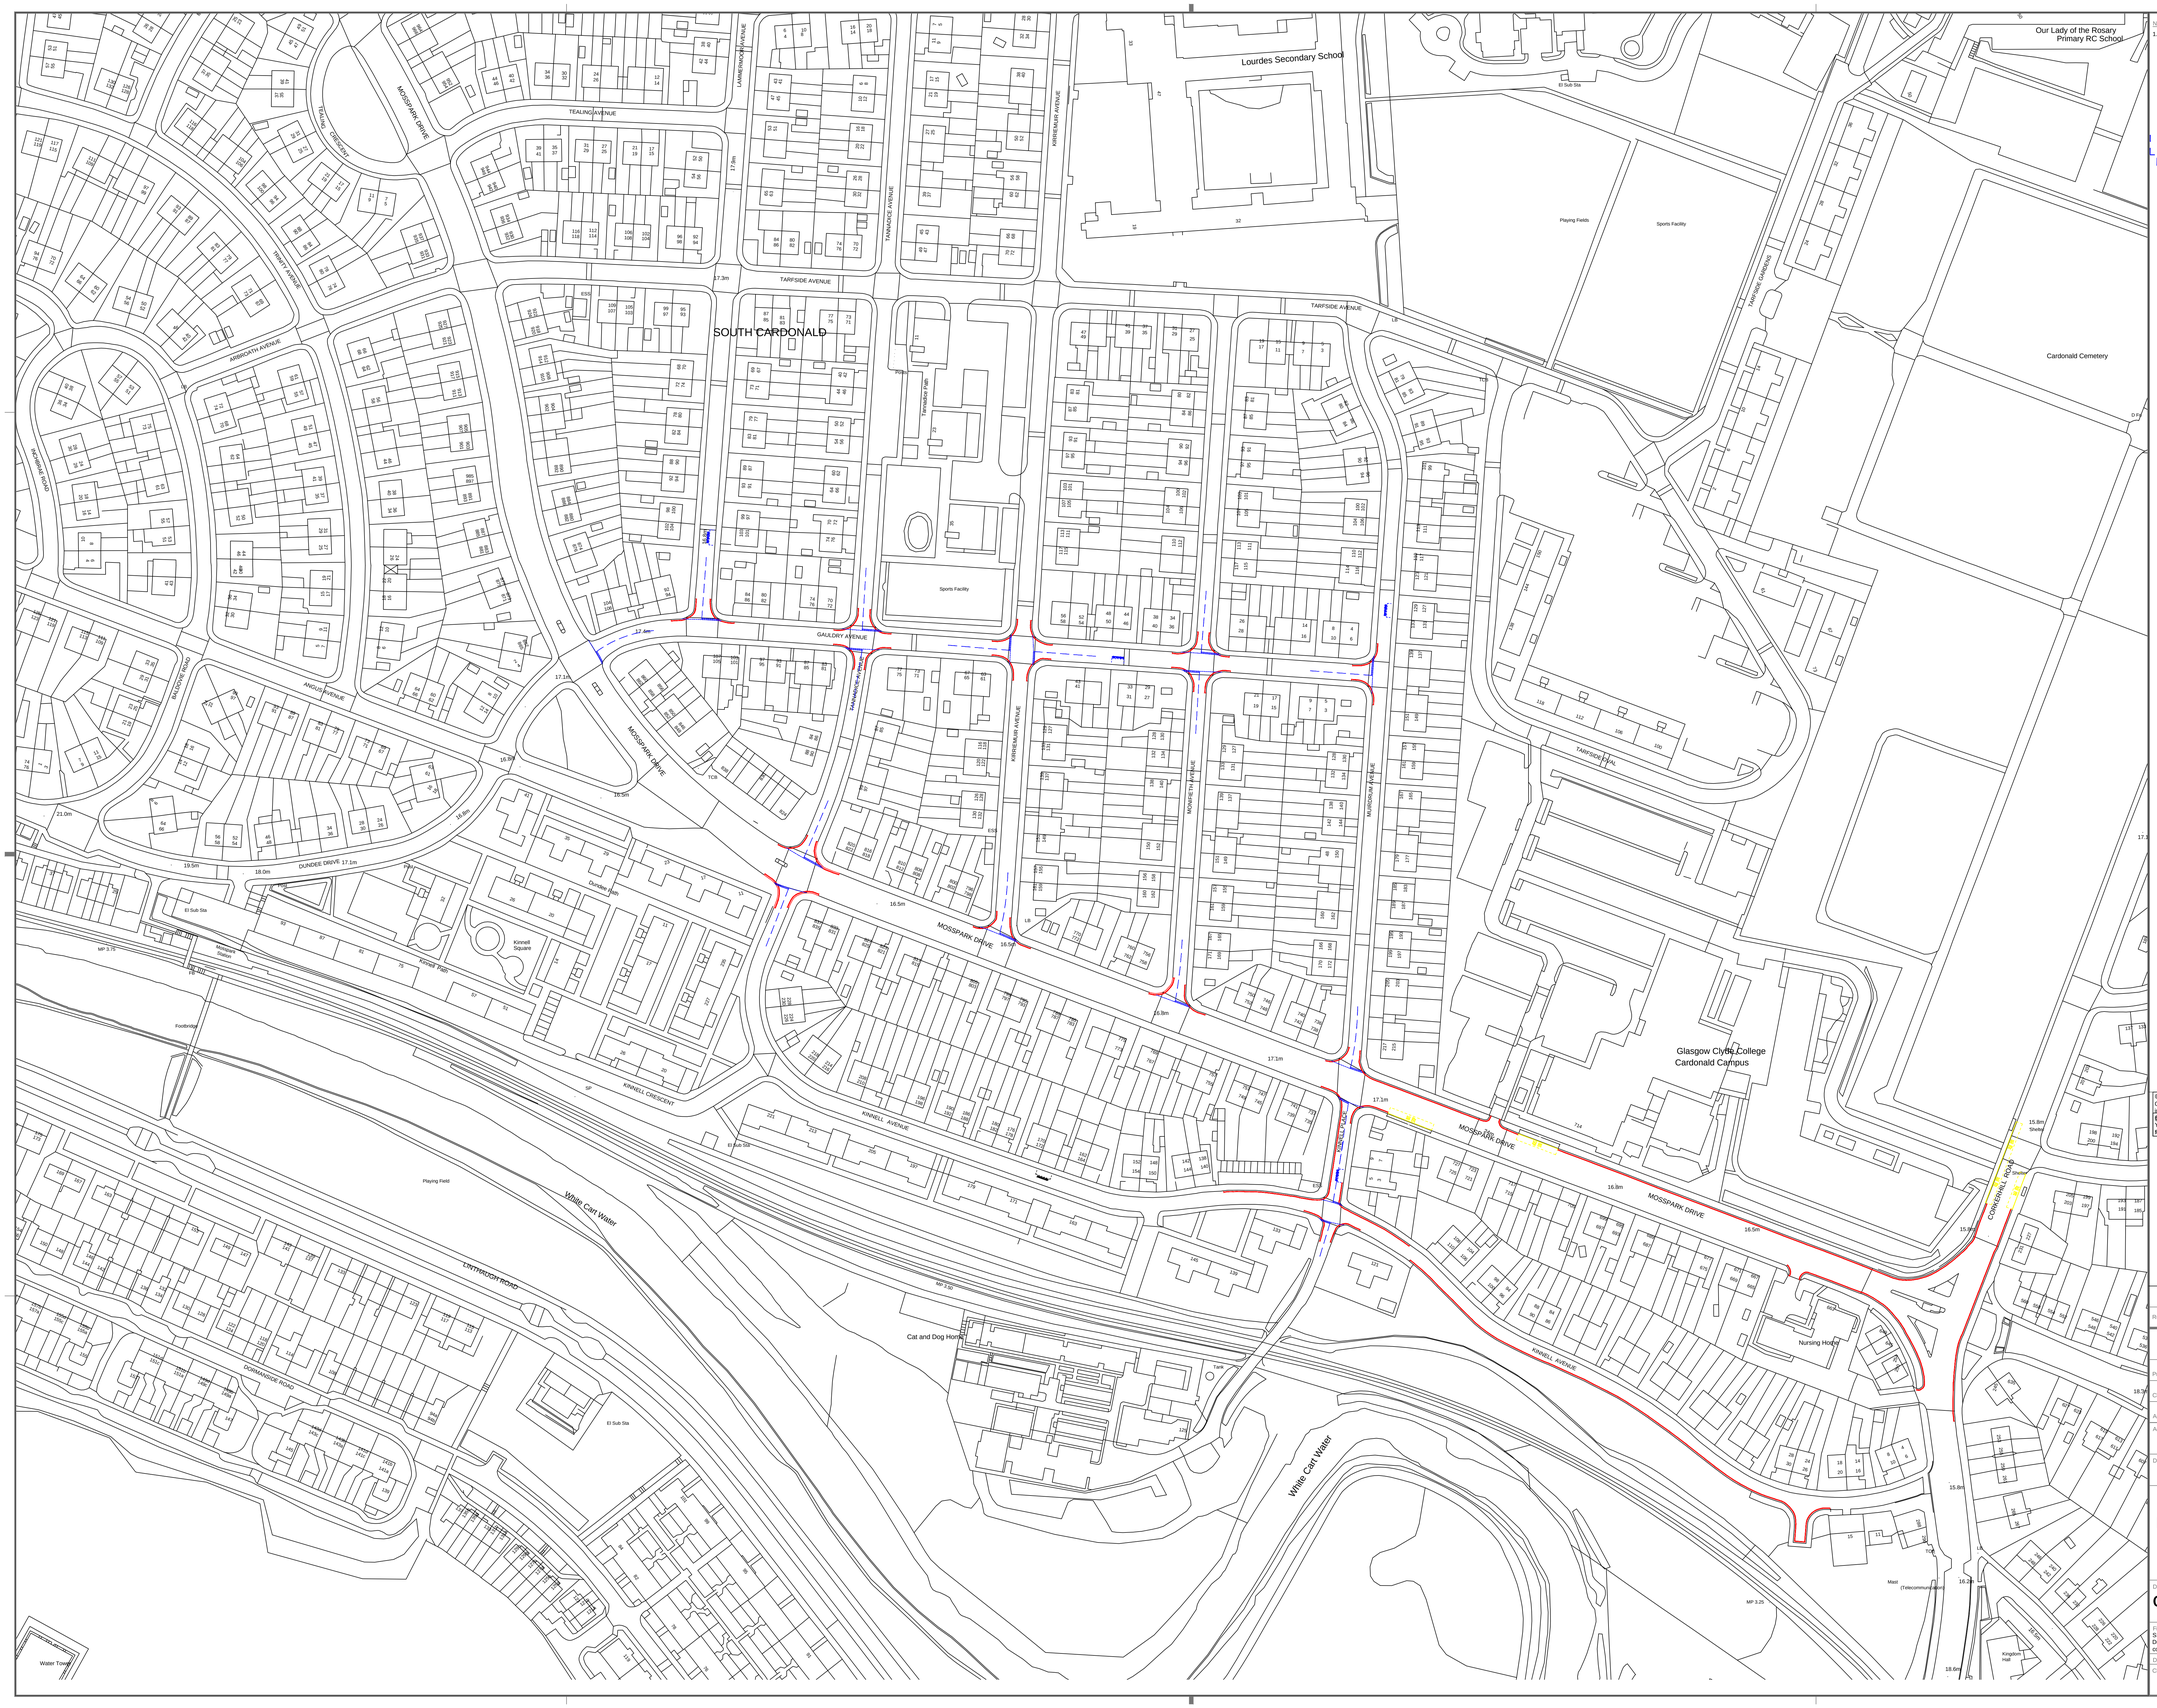

NOTES:

1. All dimensions are in metres and all levels are metres above Ordnance Datum unless noted otherwise.

KEY:

No Waiting at any time

DISABLED — Disabled parking bays for disabled badge holders only

© Crown copyright and database right 2018. OS Licence Number 100023379.
OS MasterMap Imagery layer has been created using Ordnance Survey's own imagery and imagery from other suppliers. This data may contain imagery data sourced from
© Crown copyright and database right 2018. OS Licence Number 100023379.
You are not permitted to copy, sub-licence or sell any of this data to third parties in any form.

Rev	Date	Revisions	Checked by	Approved by

Glasgow City Council

Prepared by	: GT	Date	: Oct 17
Checked by	: GT	Scale	: NTS
Approved by	: EM	Software	: AutoCAD 2016

Acting Executive Director of Land and Environmental Services:

George Gillespie BEng (Hons) CEng MICE

Design Office:

Exchange House, 231 George Street, Glasgow, G1 1RX

Mosspark/Cardonald Proposed Traffic Regulation Order No Waiting at anytime, No Waiting and No Loading /Unloading at anytime, disabled parking for disabled badge holders only

Drawing No:

GT/002

File Location:
S:\OPS\TRAFFIC AND ROAD SAFETY (EDRMS)\CAD Drawings\citywide drawings\citywide cad drawings\new cardonald college.dwg

Drawing Status: Prelim ✓ Tender Contract Record

Client:

Original Drawing Size: 1189*841 (A0)