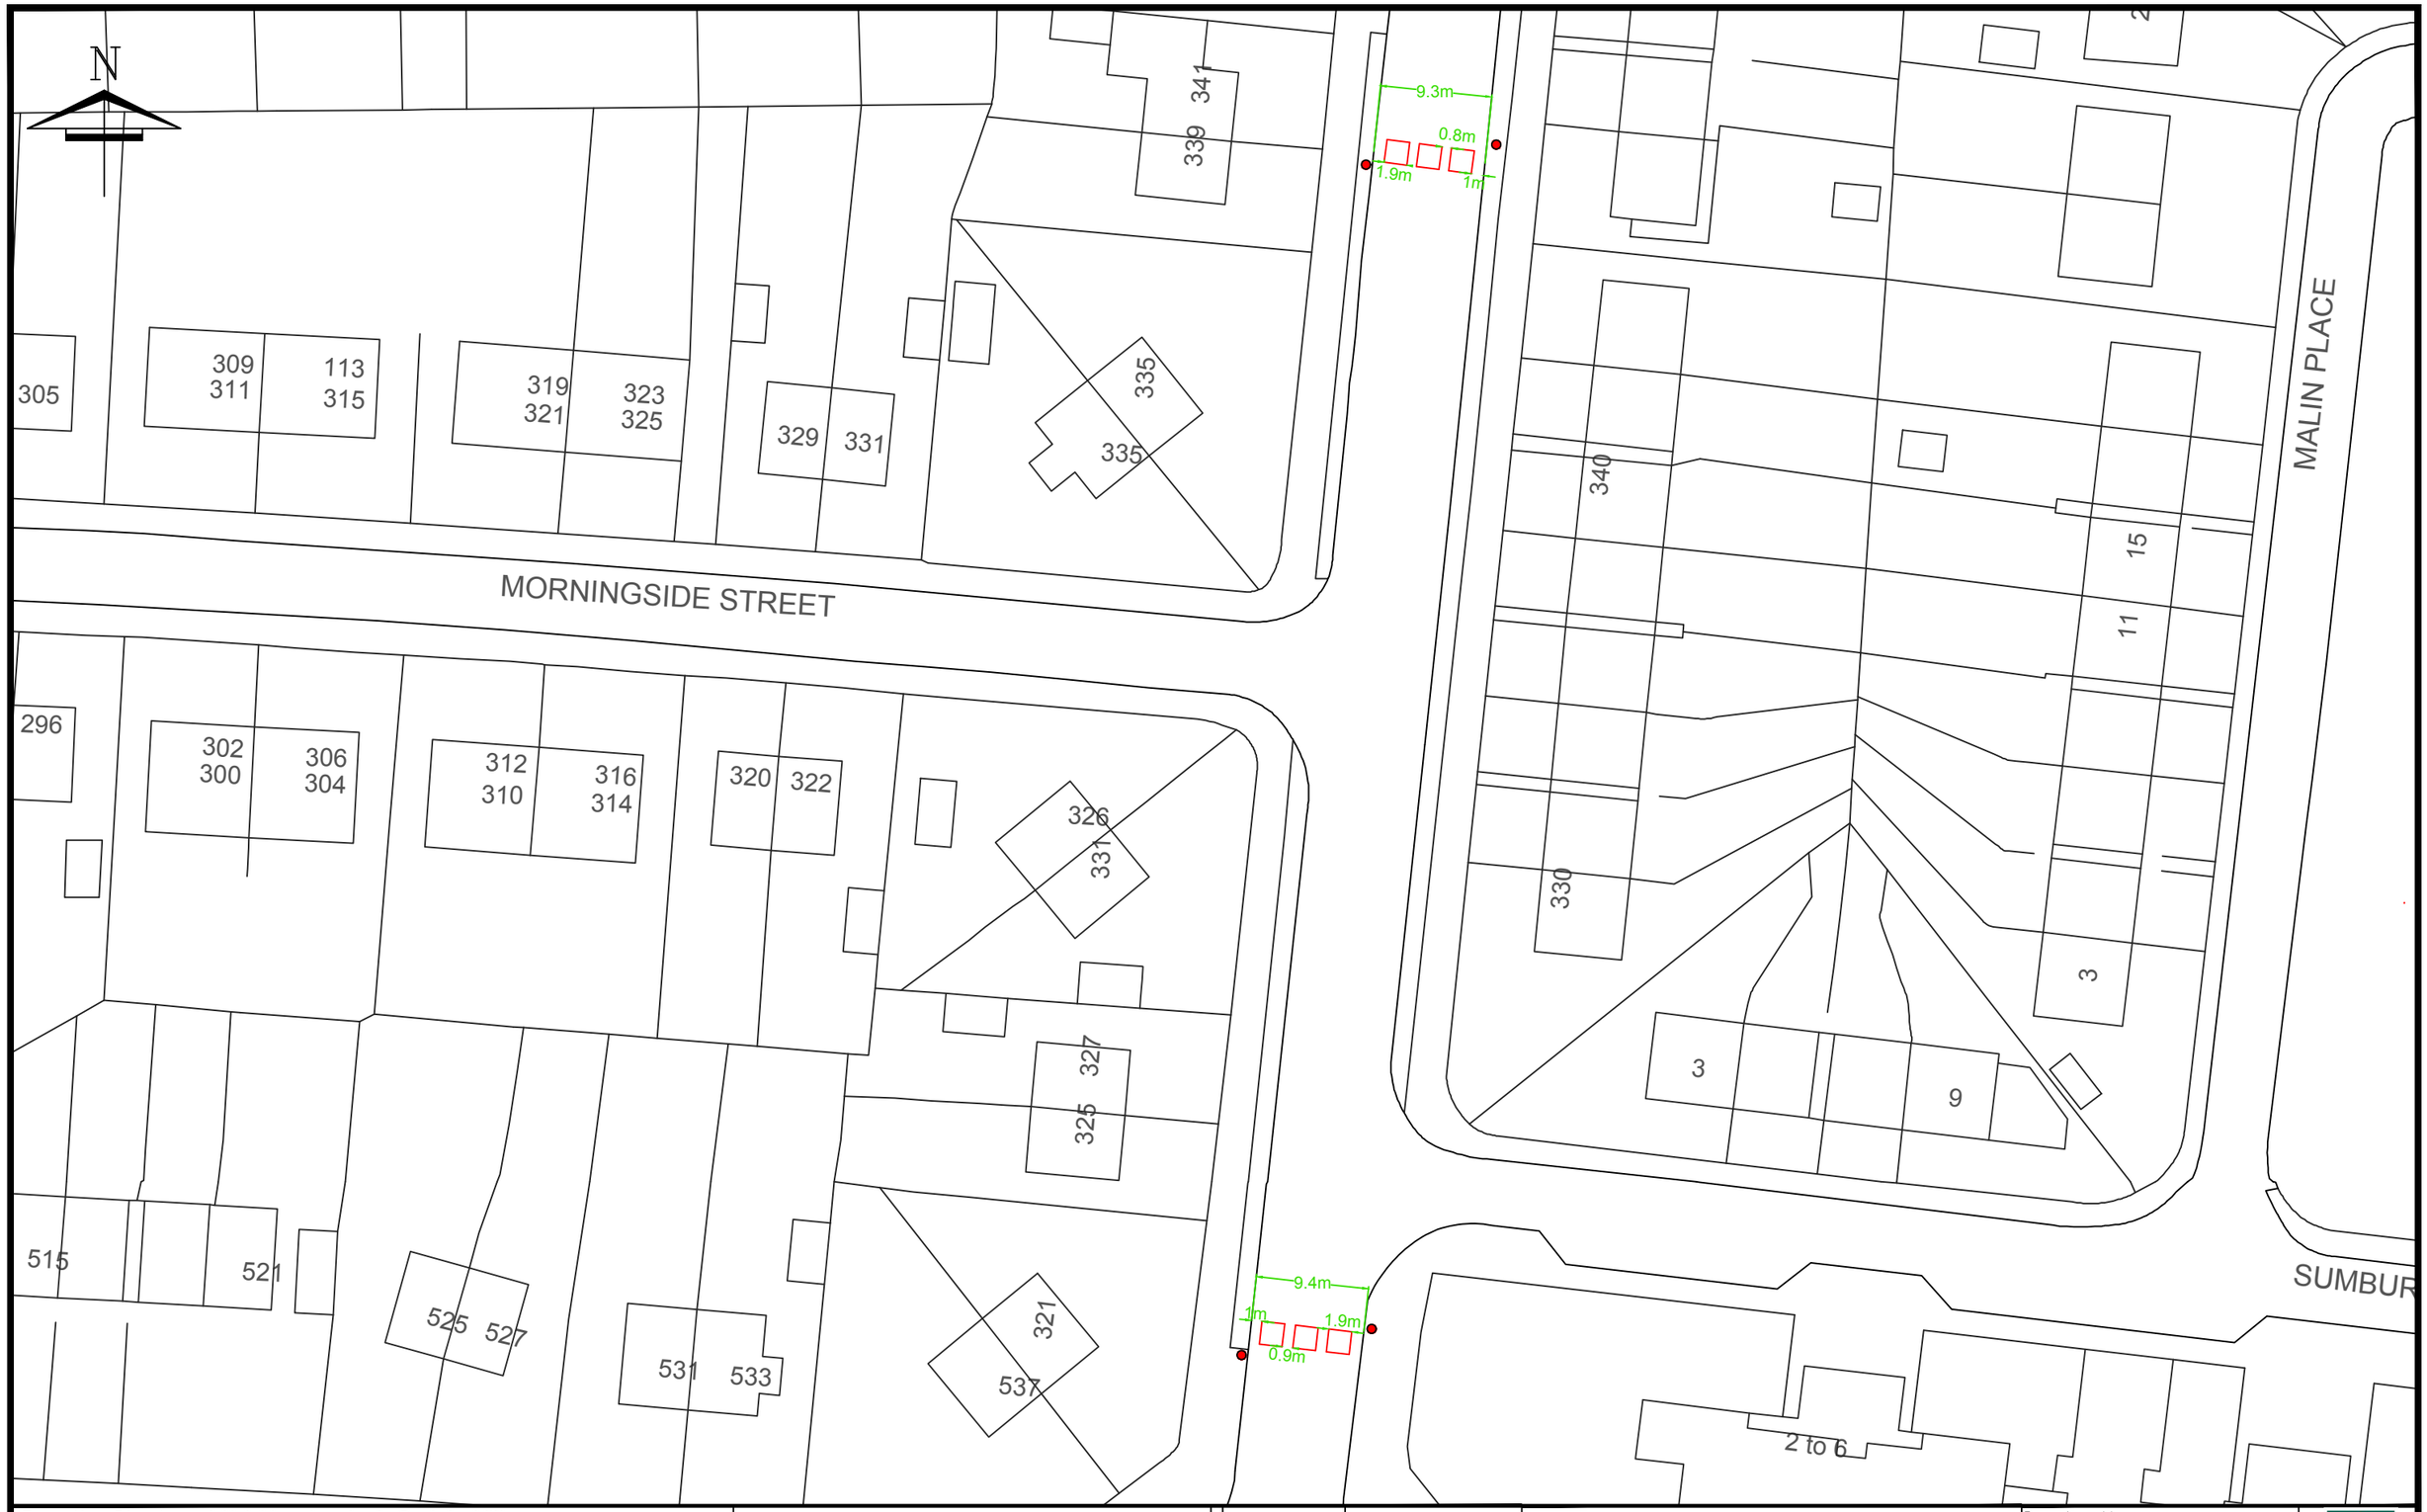

Executive Director of Neighbourhoods & Sustainability:
George Gillespie BEng (Hons) CEng MICE

Design Office: Neighbourhoods and Sustainability
Roads and Traffic Maintenance, 727 London Road, Glasgow, G40 3AQ

Notes:

© Crown Copyright [and database rights] 2016. All rights reserved. OS Licence Number 100023379. You are not permitted to copy, sub-license, distribute or sell any of this data to third parties in any form.

Prepared by	RM
Traced by	JT
Checked by	
Date	August 2020
Issued by:	

Ruchazie Road
Traffic Calming Proposals
Section 3 - Btwn north of Morningside Street and north of Edinburgh Road

Drawing No : RS/19/107
File No :
Scale : NTS
Status P C T R
ODS: 420*297

Glasgow CITY COUNCIL