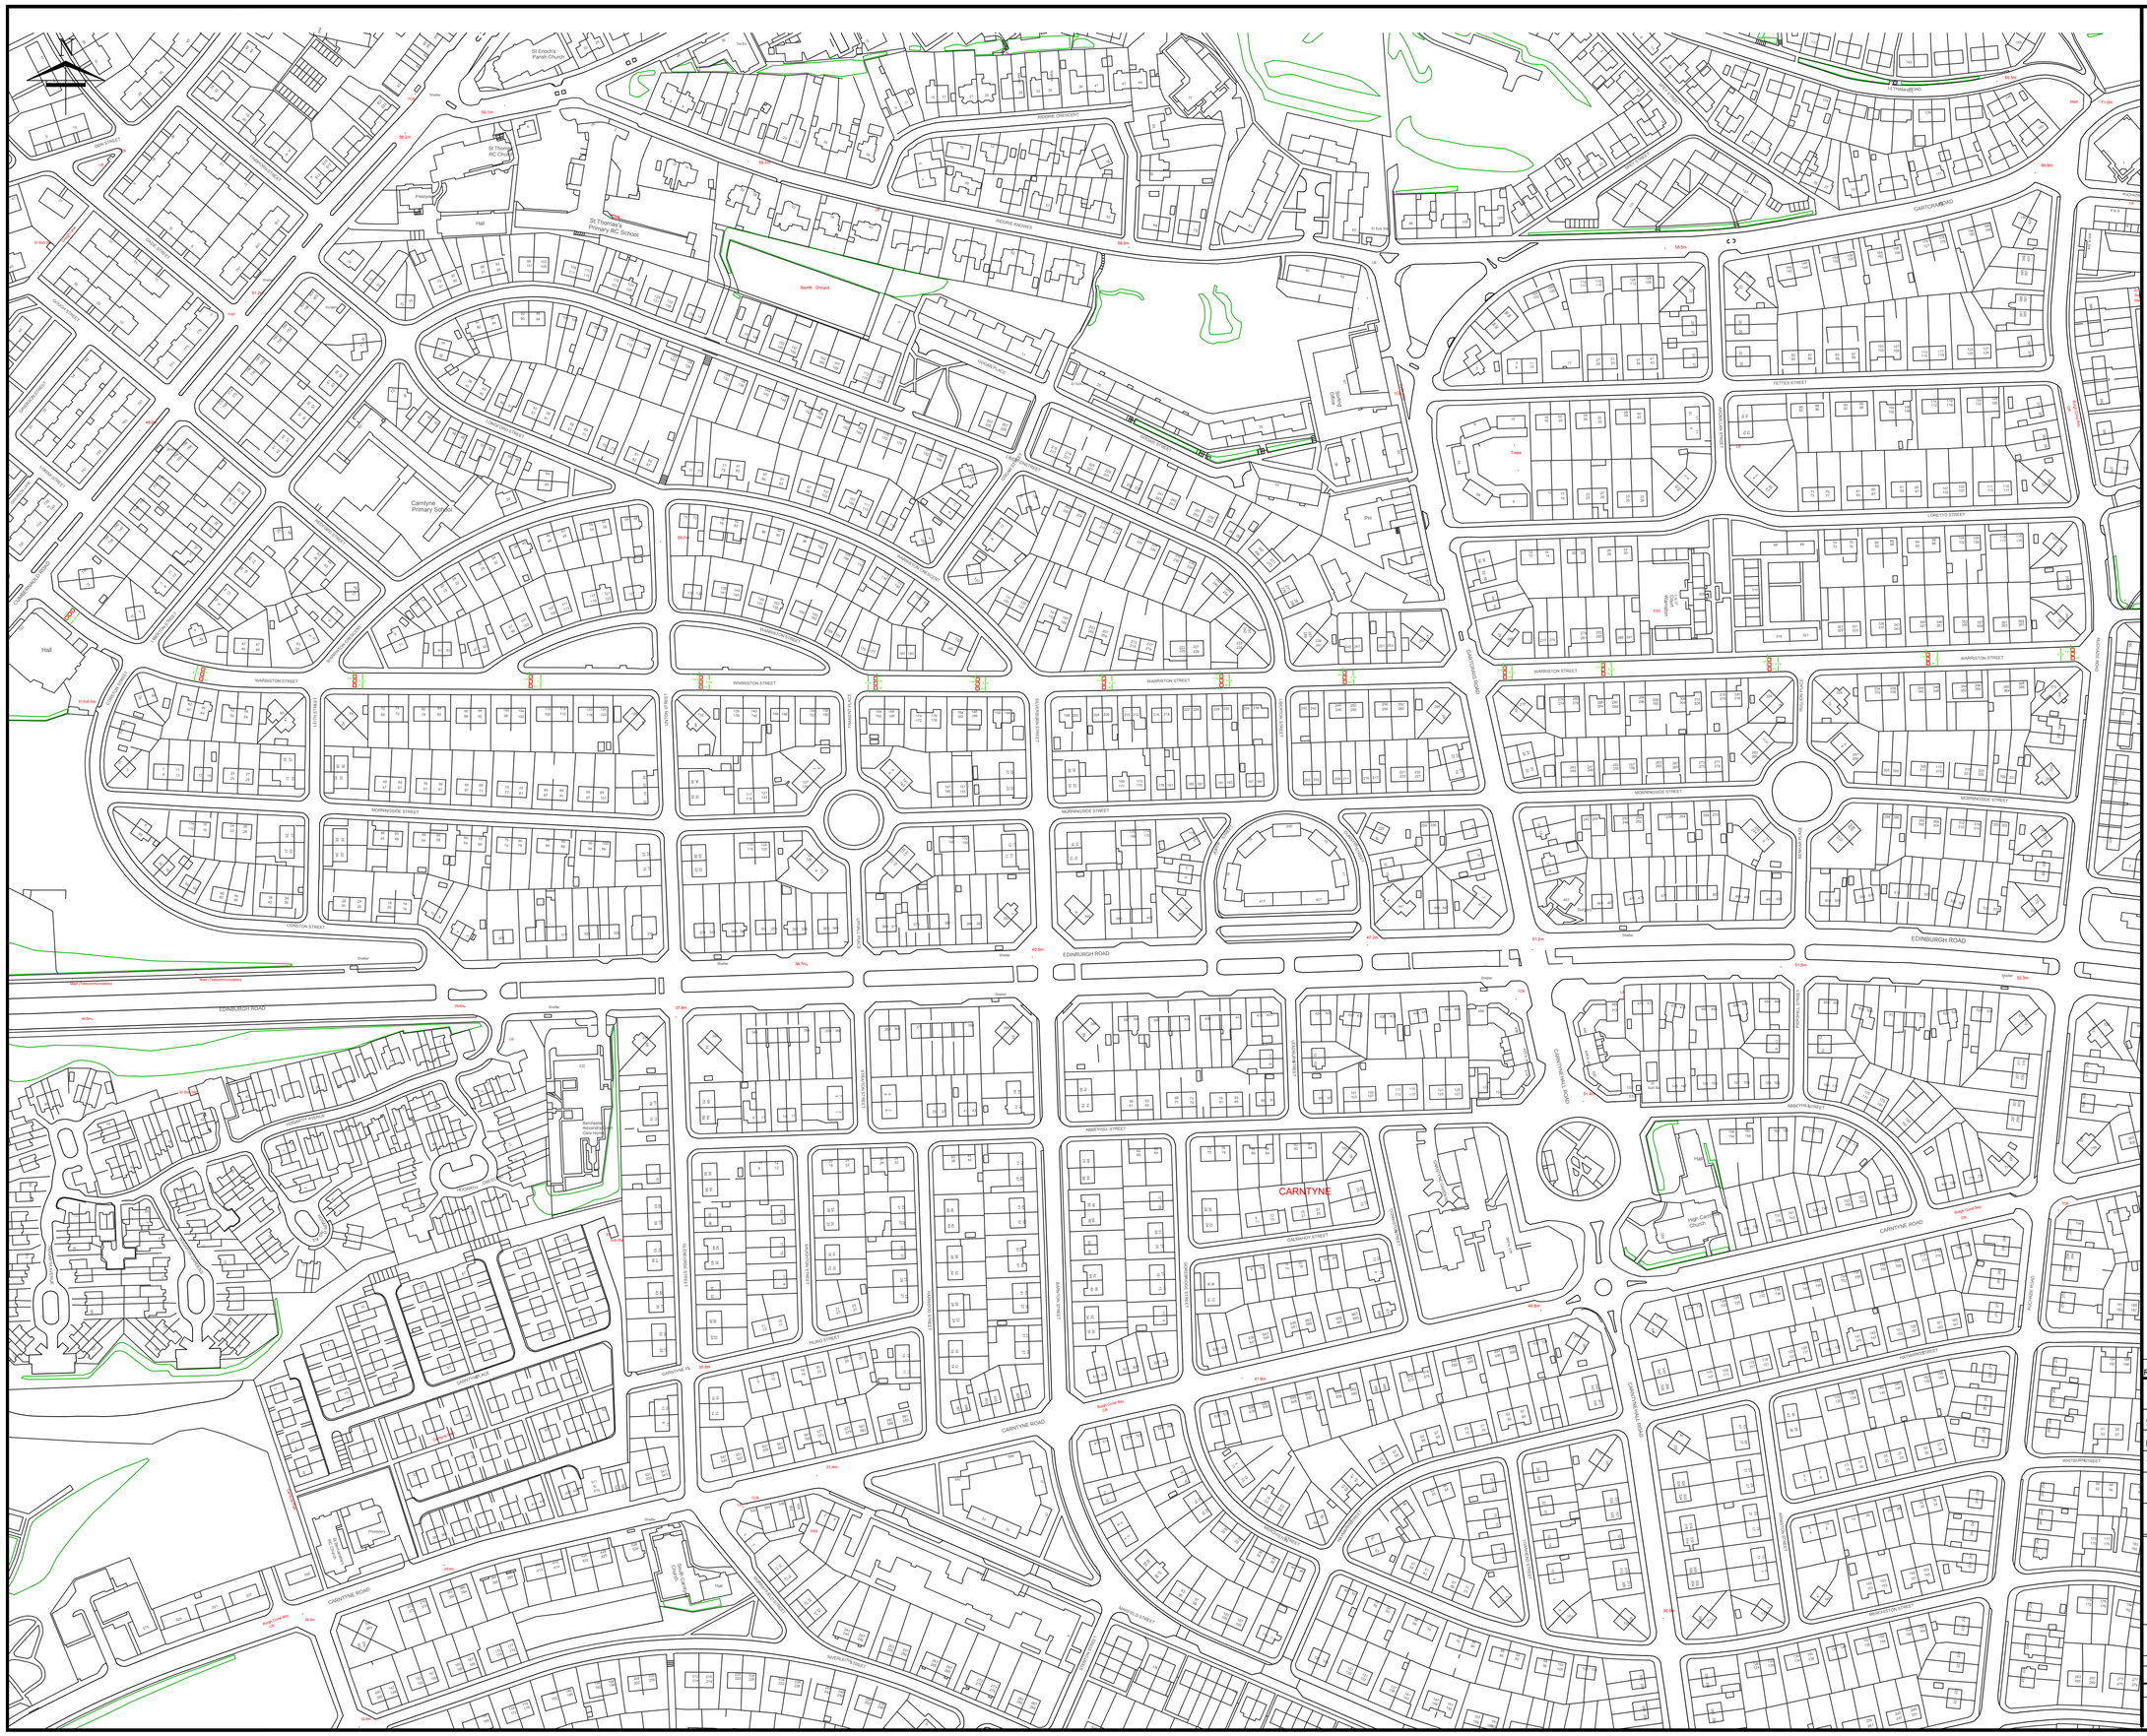

Notes:

© Crown Copyright [and database rights] 2016. All rights reserved.
OS Licence Number 100023379. You are not permitted to copy, sub-license, distribute or sell any of this data to third parties in any form.

Rev:	Date:	Revisions	Checked Date:	Appvd Date:

Glasgow City Council

Scale	: NTS	Date	: July 2020
Prepared by	: JT	Checked by	:
Traced by	: JT	Approved by	:

Executive Director of Neighbourhoods and Sustainability:
George Gillespie BEng (Hons) CEng MICE

Design Office: Land & Environmental Services,
Roads and Traffic Operations, 231 George St, Glasgow, G1 1RX.

Warriston Street
Traffic Calming Proposals

Drawing No: RS/19/107

Rev:

File No:

Drawing Status: Prelim. | Tender | Contract | Record

Client:

Glasgow CITY COUNCIL