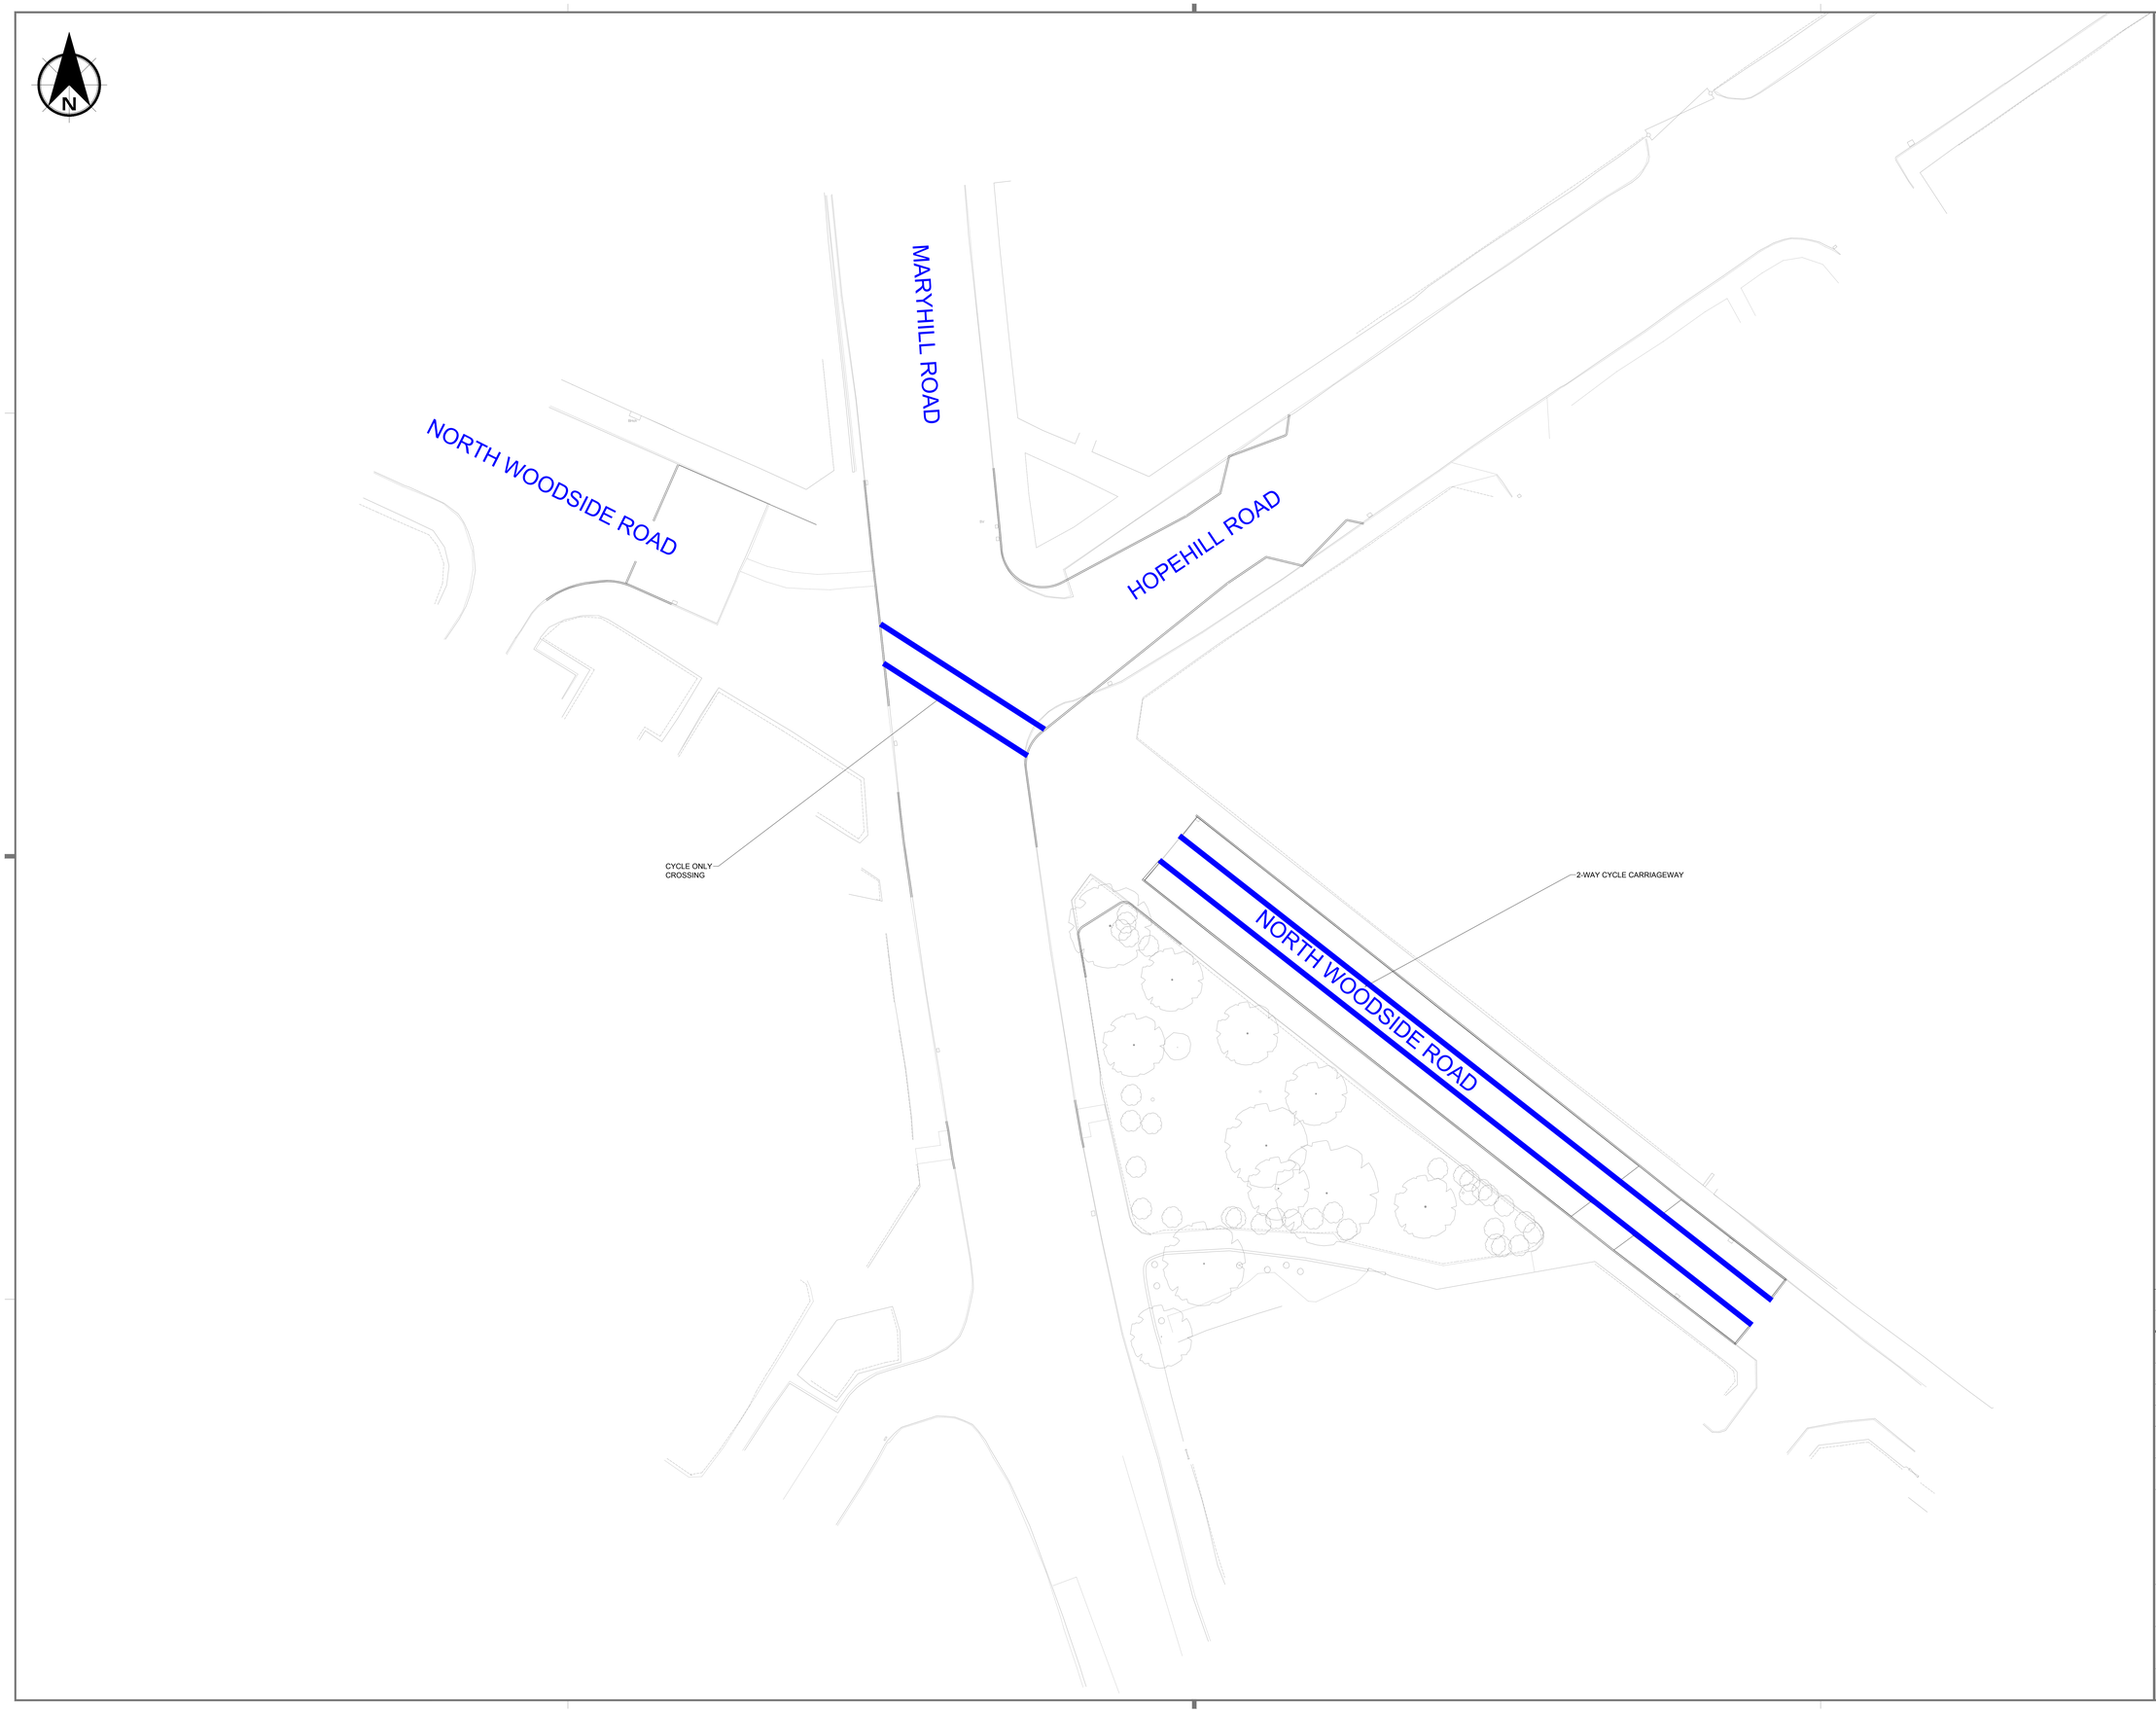

NOTES:

1. ALL DIMENSIONS ARE IN METRES AND ALL LEVELS ARE METRES ABOVE ORDNANCE DATUM UNLESS NOTED OTHERWISE.
2. THIS DRAWING IS TO BE READ IN CONJUNCTION WITH ALL RELEVANT DRAWINGS AND DOCUMENTS ASSOCIATED WITH THIS PROJECT.

LOCATION OF PROPOSED TRO

© Crown copyright and database right 2020. OS Licence Number 100023379.
You are not permitted to copy, sub-licence or sell any of this data to third parties in any form.

Rev	Date	Revisions	Checked by	Approved by

Glasgow City Council

Prepared by	RK	Date	22.02.2021
Checked by	MH	Scale	1:200
Approved by		Software	AutoCAD 2016

Executive Director of Neighbourhoods and Sustainability :

George Gillespie BEng (Hons) CEng MICE

Design Office:

Exchange House, 231 George Street, Glasgow, G1 1RX

TRAFFIC REGULATION ORDER (MARYHILL ROAD/ NORTH WOODSIDE ROAD/ HOPEHILL ROAD)

Drawing No:

ST_32_5155_06_03_001 TRO

File Location:

FileLocation

Client:

GLASGOW CITY COUNCIL

Glasgow CITY COUNCIL

Original Drawing Size: 1189*841 (A0)

U:\PMO FIL\NOP-5155 Woodside Mnr Hoban\06 DRAWINGS\02 Design\North Woodside Road\02_CURRENT Drawing Files (SWECO)\Woodside DVI\2020.11.23\ST_32_5155_06_03_001 TRO.dwg